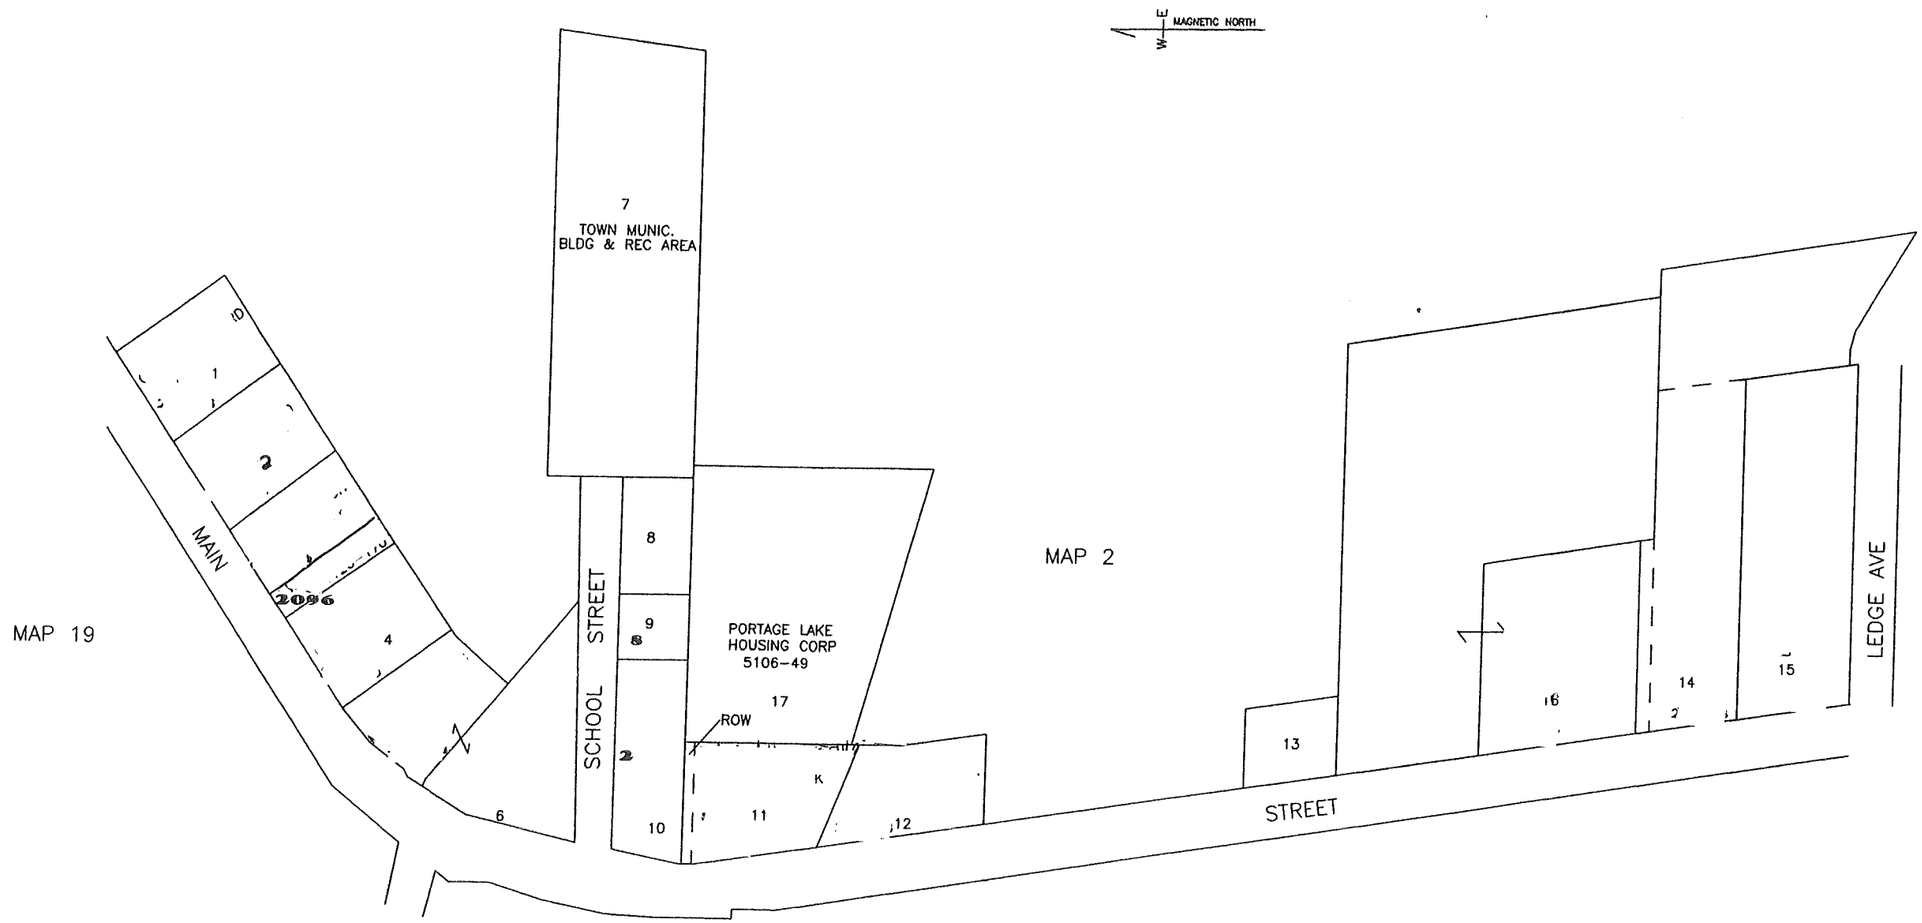

LOT	NAME	BOOK/PAGE
8	Town of Portage Lake	3264-245
9	Edward & Rose Lerrey	4830-87
10	Angeline Burton	1598-198
13	Maine Cedar Store	5341-324

SCALE

100' 50' 0 100'

18 TOTAL LOTS

These maps are for General Reference and Assessment purposes only. They show the general shape and location of lots where such information was readily available. These maps do not constitute a survey, and should not be construed as being complete, accurate, or confirming ownership. They are not to be used for conveyances.

Prepared for: Town of Portage Lake

Date: January 2016

Drawn By: Amanda Pooler-Hall

Revisions:

Maps provided by:

Just Value Associates, P.L.L.C.

P.O. Box 1357 Presque Isle, Maine 207-540-1401

Property Map

TOWN OF PORTAGE LAKE

Aroostook County, ME

Map 17

January 2016

These maps are partially based on information provided in the maps prepared by: Bridgham Engineering and Land Surveying.